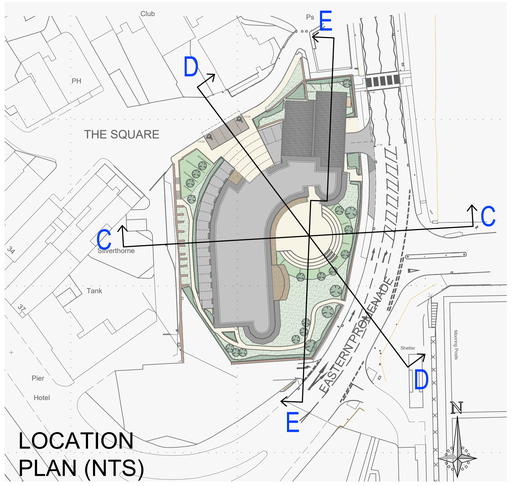

LOCATION PLAN (NTS)

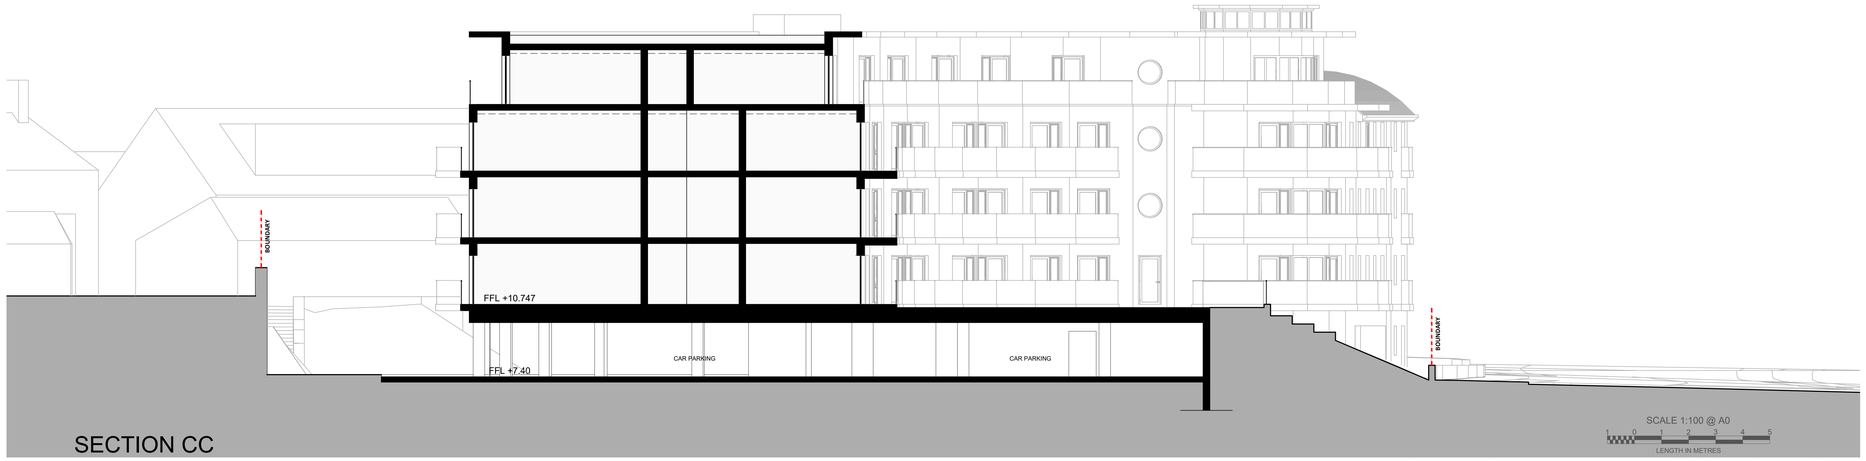

SECTION CC

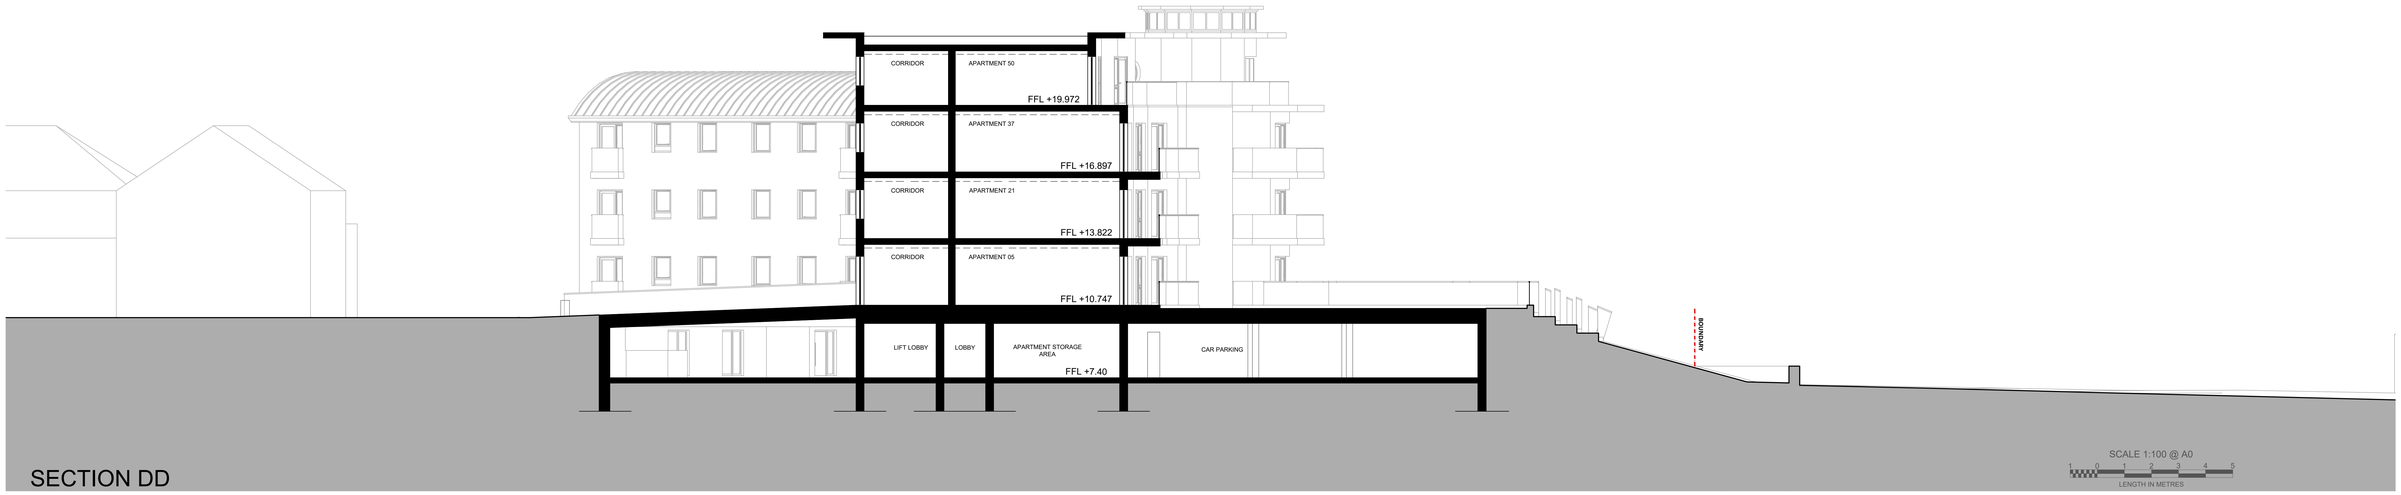

SECTION DD

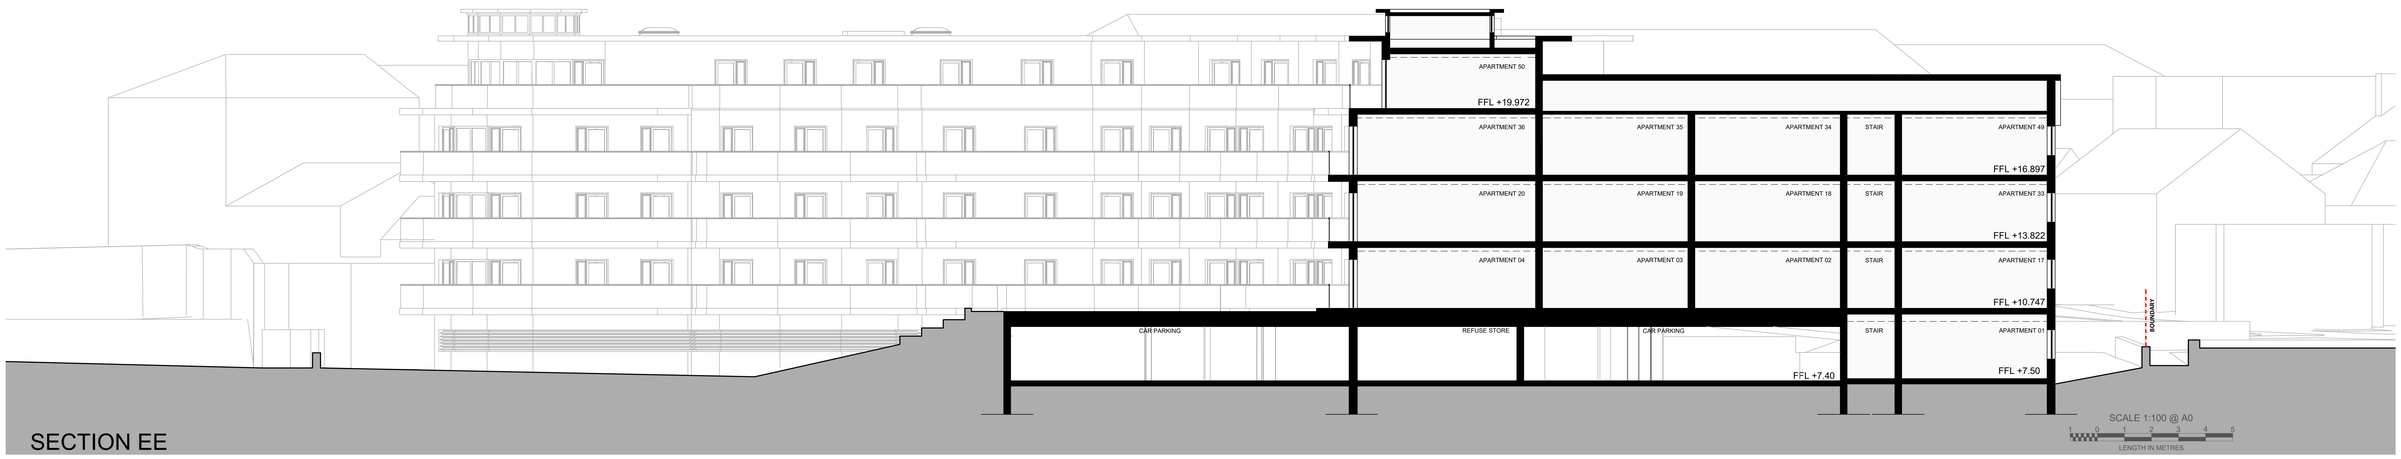

SECTION EE

© 2020 Inspire Design Ltd
Report any errors to the designer.

Drawn By: Checked By:

Rev	Description	Drawn By	Date	Checked By
P01	First issue		28.06.22	DB

Project: RESIDENTIAL DEVELOPMENT, GLAMORGAN HOTEL SITE, PORTHCAWL

Dwg Title: PROPOSED SITE SECTION

Dwg No: 1840017-IDL-01-XX-DR-A-P40039-S3-P01

Scale: 1:100 @A0

Date:

inspire design
1 to 7 v Nant Court, Morganstown, Cardiff CF15 8LW T:- 029 2052 7926